EPPING FOREST DISTRICT COUNCIL

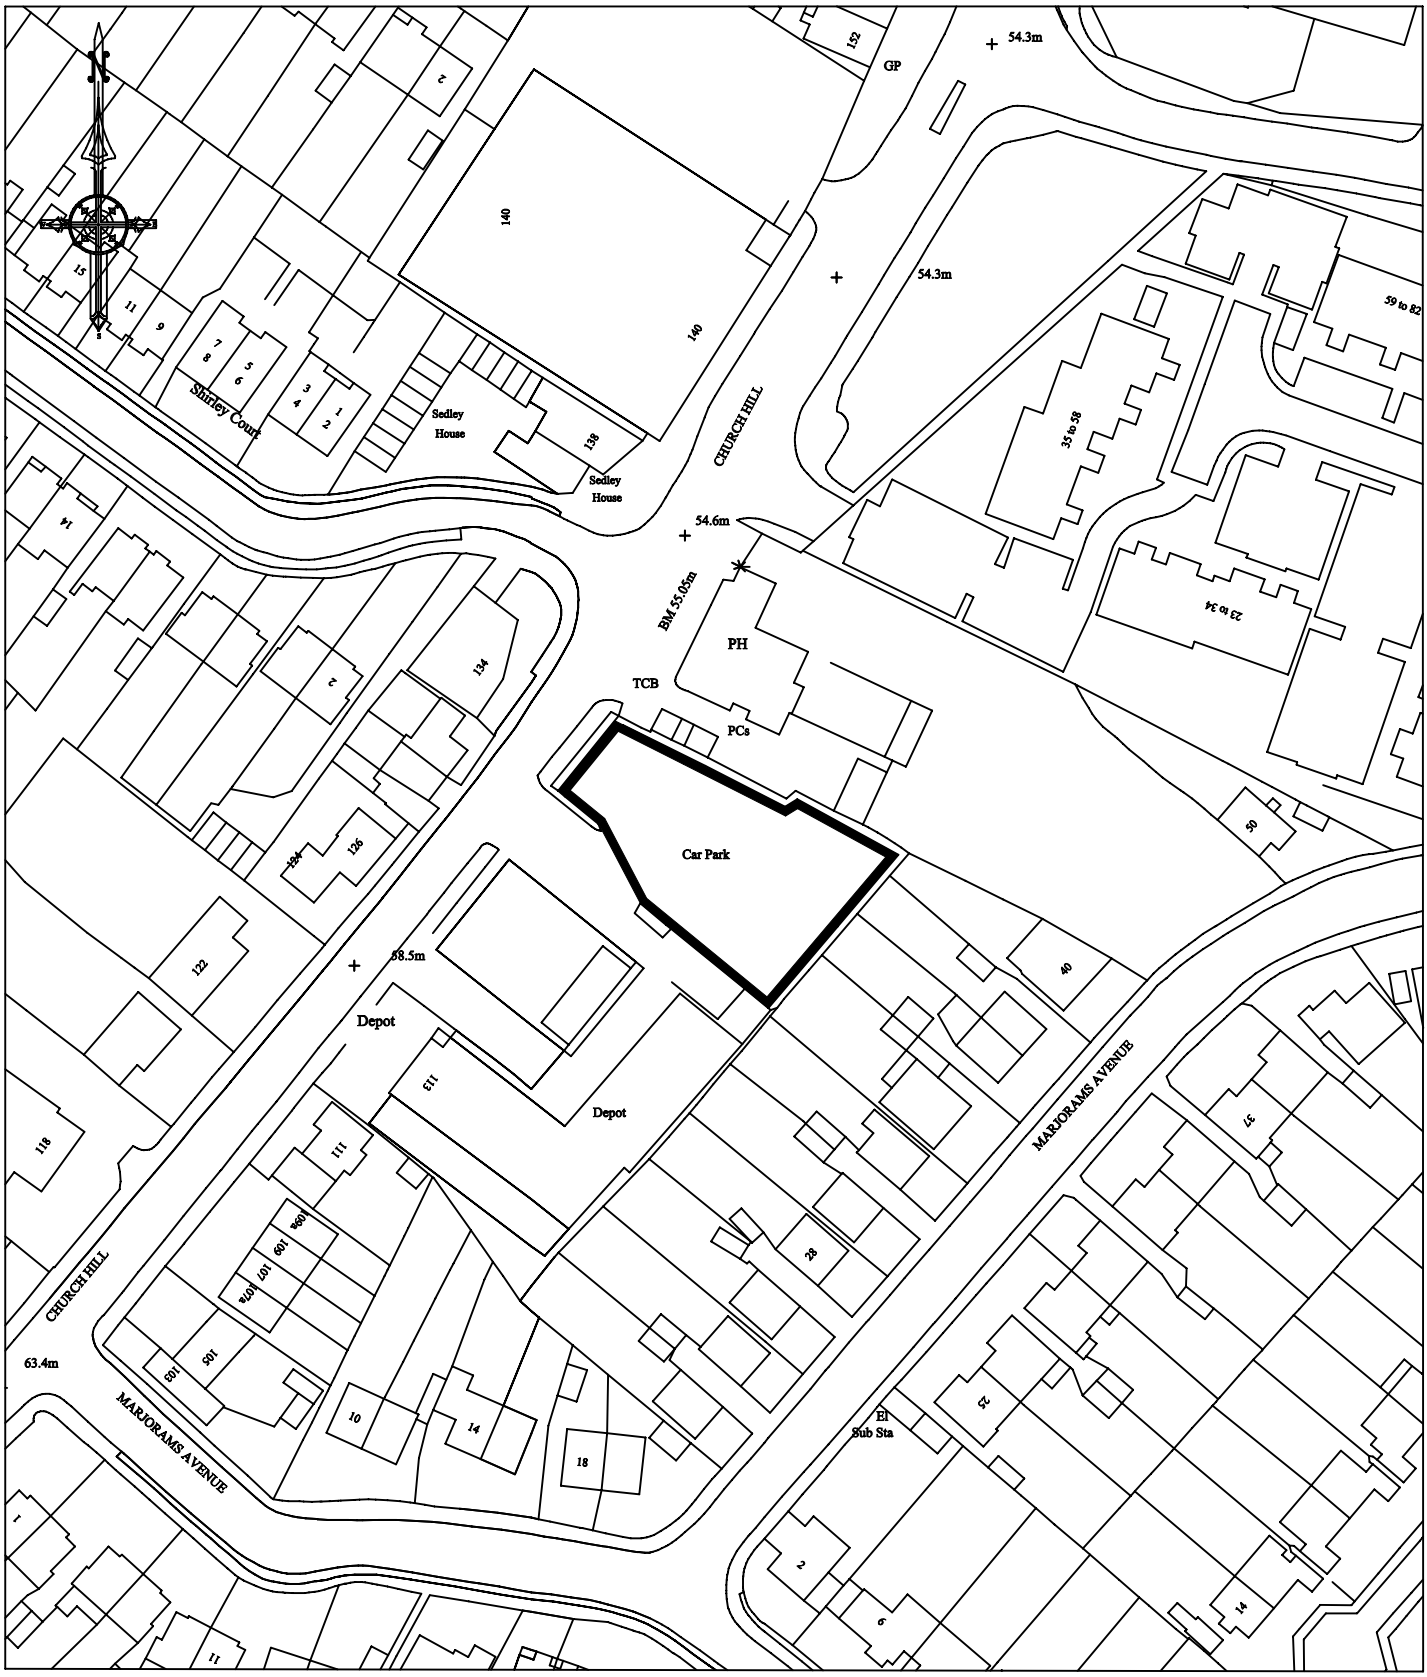

© **Crown Copyright** E.F.D.C. Licence No. 100018534

John Gilbert M.C.I.E.H. M.R.S.H.
Head of Environmental Services
Civic Offices, High Street
Epping, Essex, CM16 4BZ
Tel. 01992 564000

Project	
Content	Church Hill Car Park Loughton
Name	S.Isgar
Project No.	
Date	25.5.06
Scale	1:1250
Drawing No.	LD/Gen/C/0058/03