Cornmill Car Park, Waltham Abbey

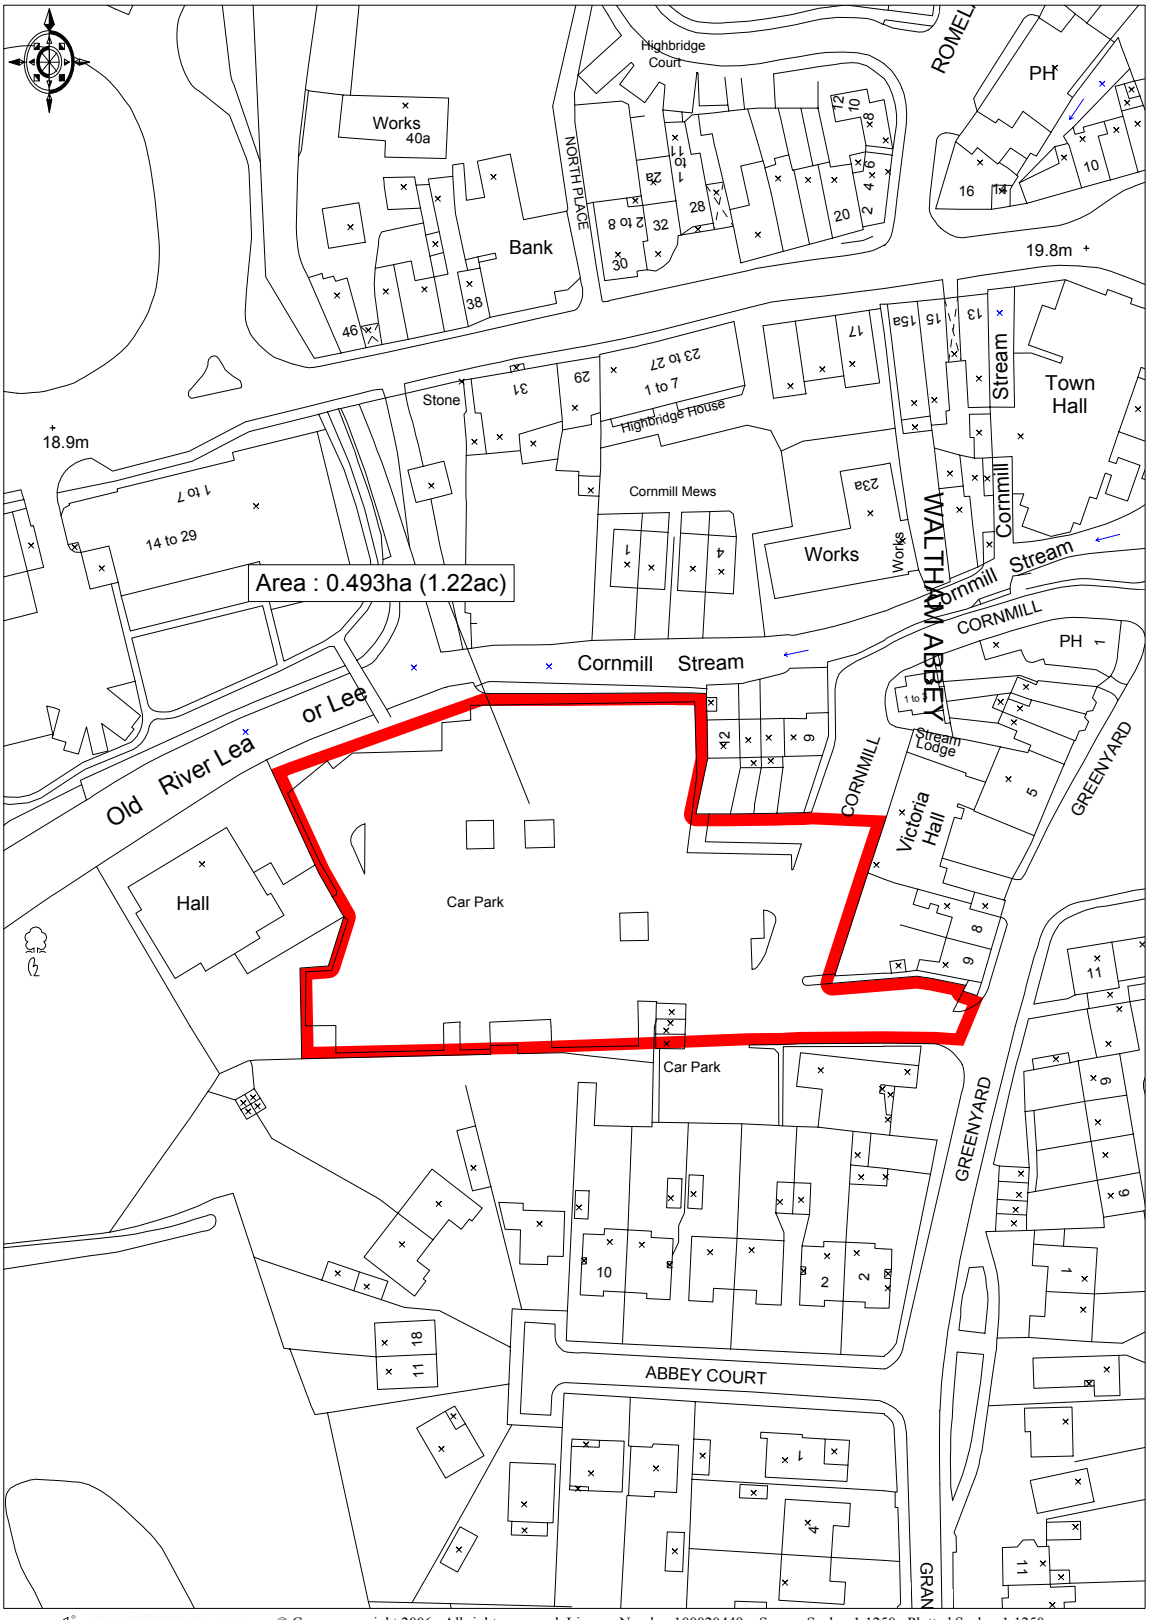

© Crown copyright 2006. All rights reserved. Licence Number 100020449. Survey Scale - 1:1250 Plotted Scale - 1:1250

Drawing Number : A.28,860
O. S Ref : TL 3700 NE
Date : 14/7/2006

BIDWELLS
Telephone : 01245 250998
www.bidwells.co.uk