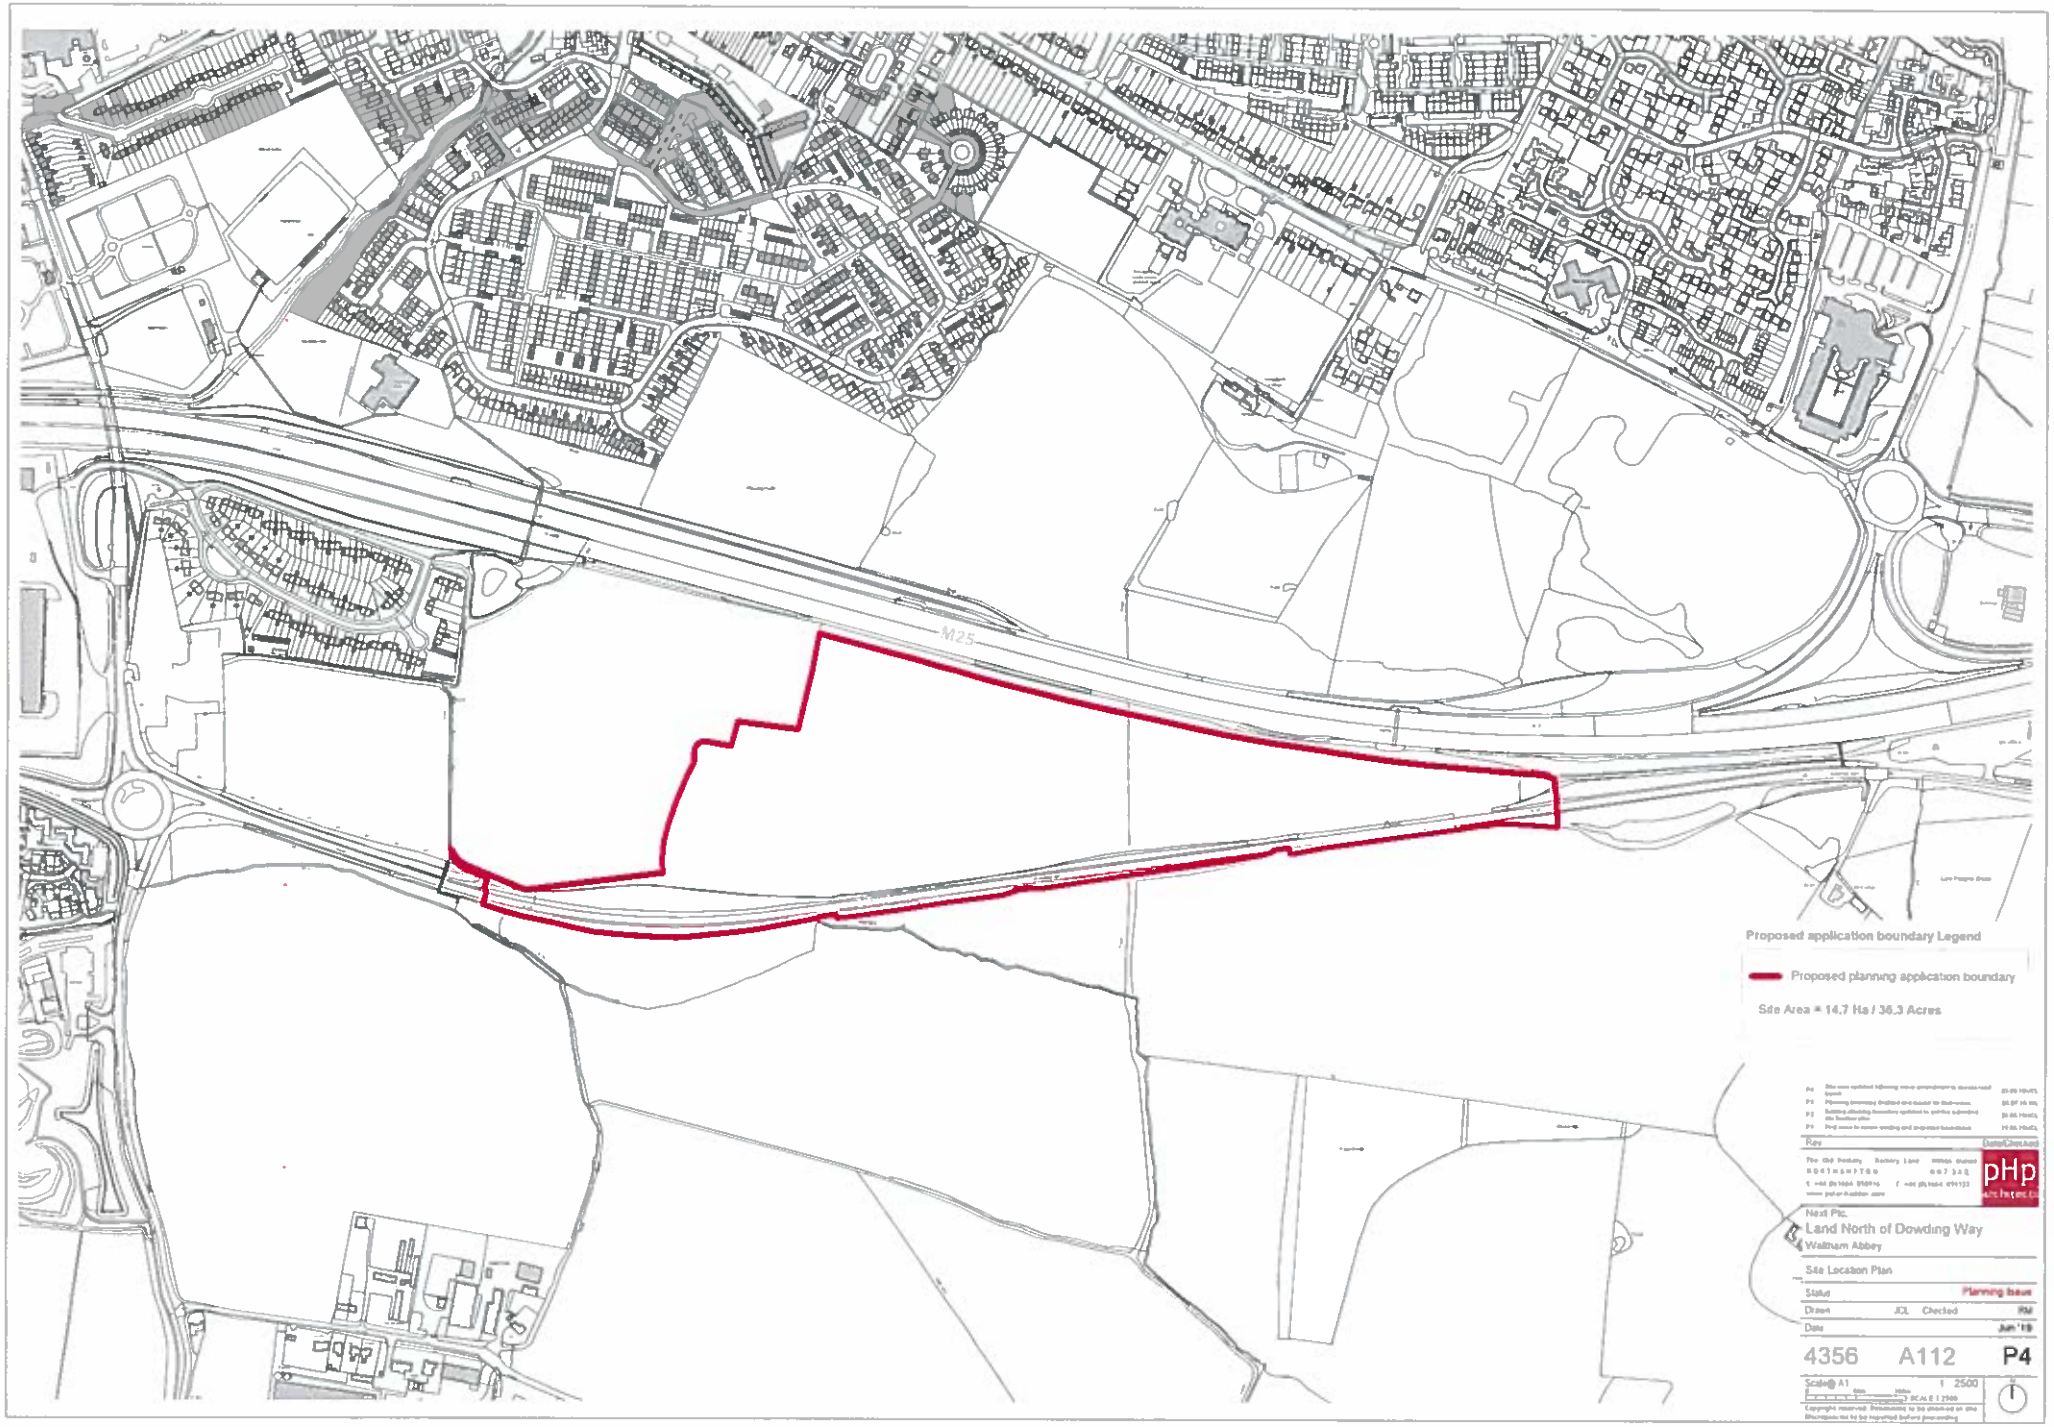
M25
Proposed application boundary Legend
Proposed planning application boundary
Site Area = 14.7 Ha / 36.3 Acres
Rev
Dated
Client
Land North of Dowding Way
Waltham Abbey
Site Location Plan
Status
Planning Issue
Drawn
JCL
Checked
RM
Date
Jun '19
4356
A112
P4
Scale @ A1
1 : 2500