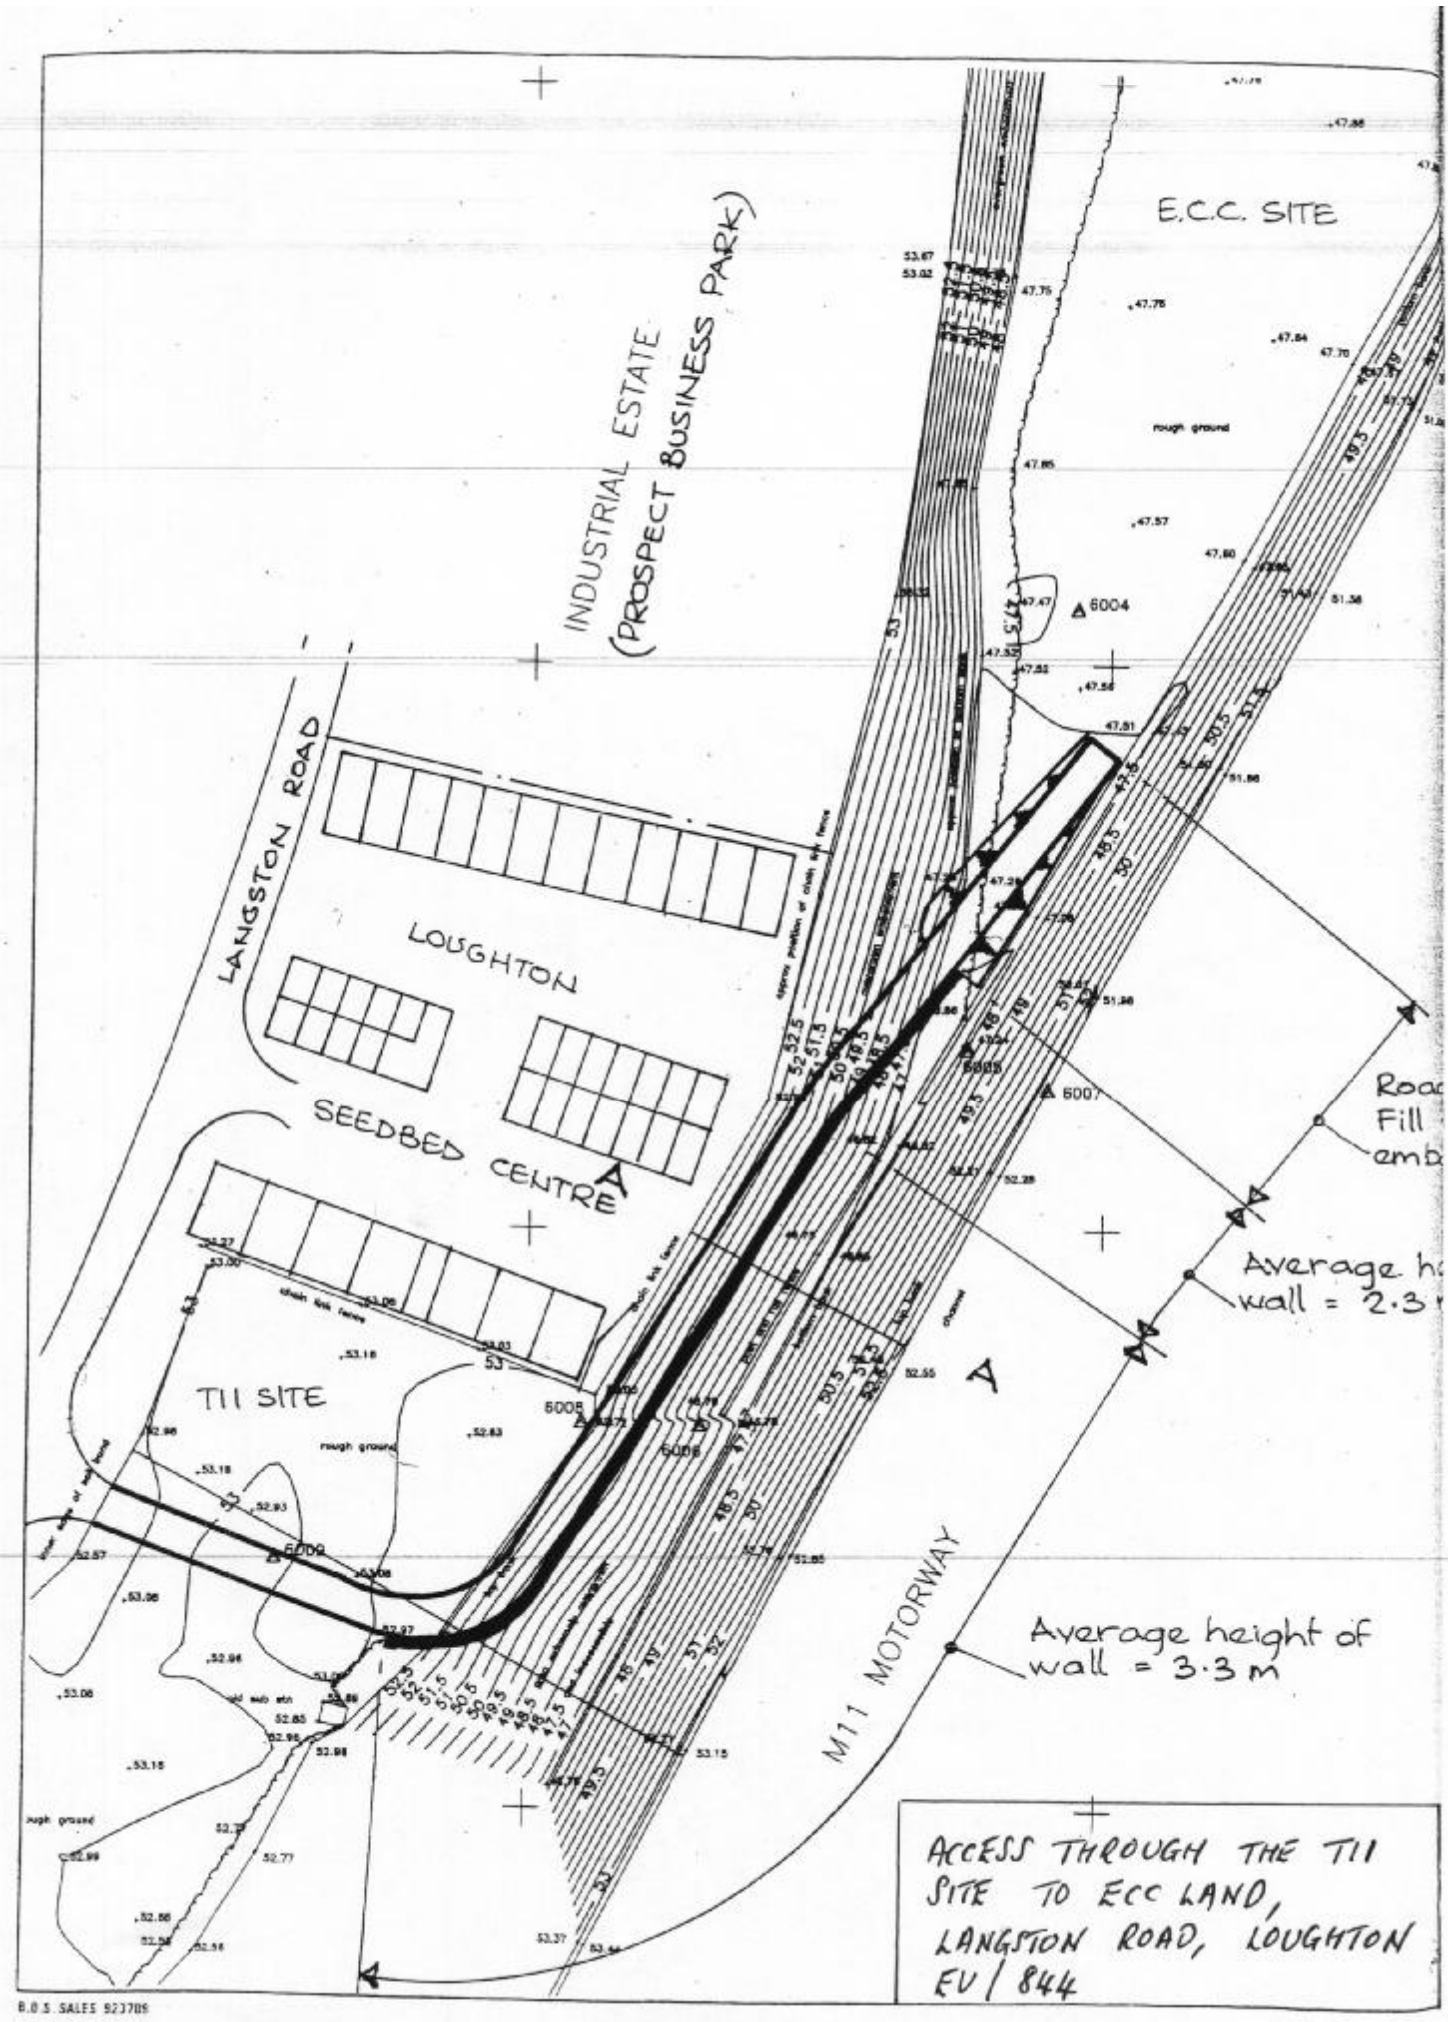
E.C.C. SITE
INDUSTRIAL ESTATE
(PROSPECT BUSINESS PARK)
LANGSTON ROAD
LOUGHTON
SEEDBED CENTRE
TII SITE
M11 MOTORWAY
Average height of wall = 3·3 m
ACCESS THROUGH THE TII SITE TO ECC LAND, LANGSTON ROAD, LOUGHTON EV/844